Name of works - Package-01

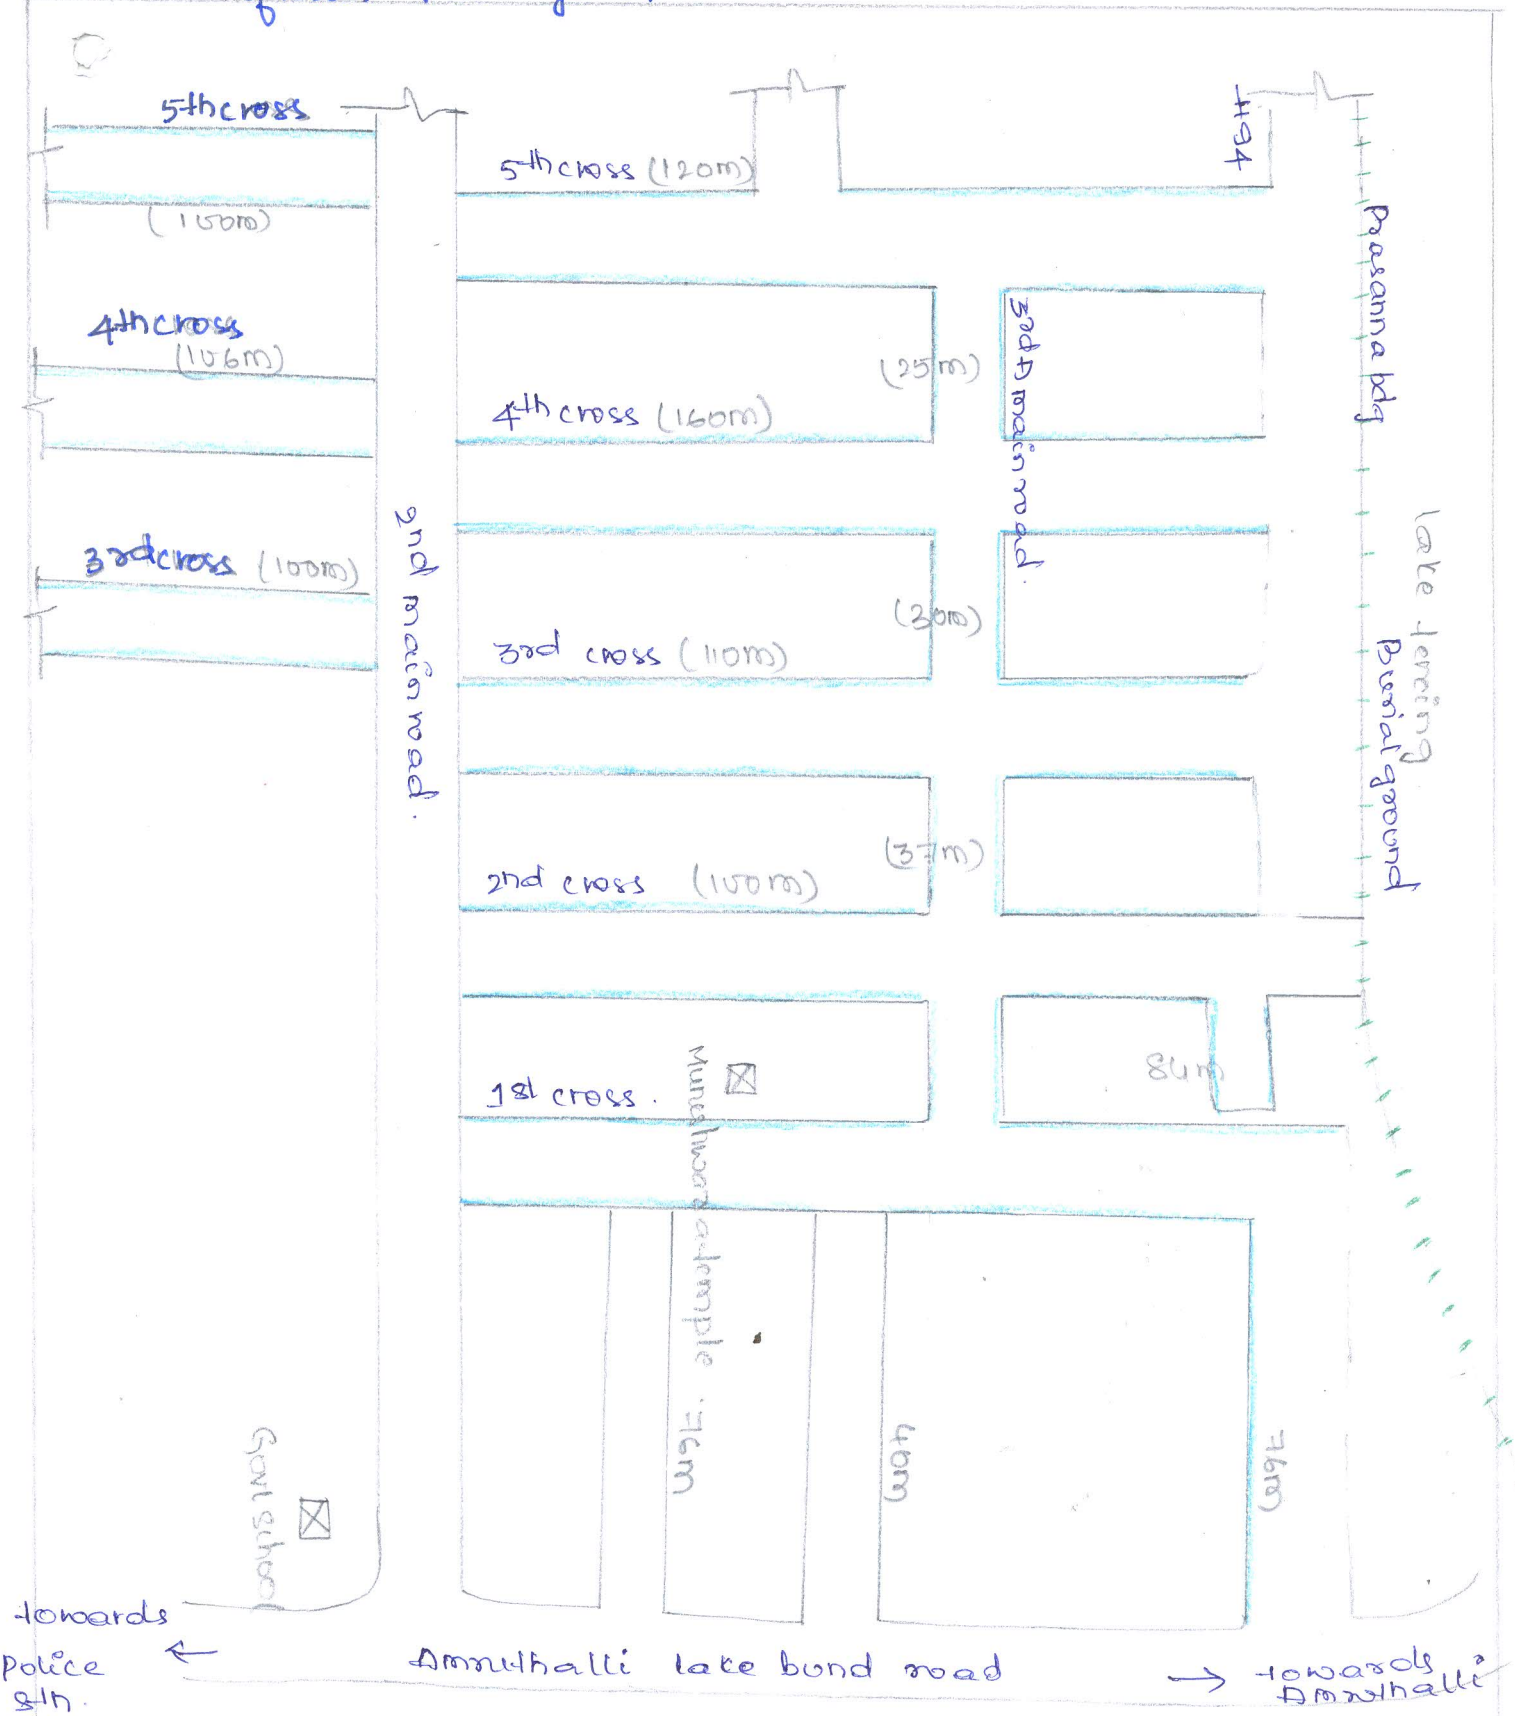

Amruthalli lake bund road

Amruthalli. N.D
AE(NP)

Assistant Executive Engineer
Kodigehalli Sub Division
Bruhat Bangalore Mahanagara Palike
Bangalore - 560 092